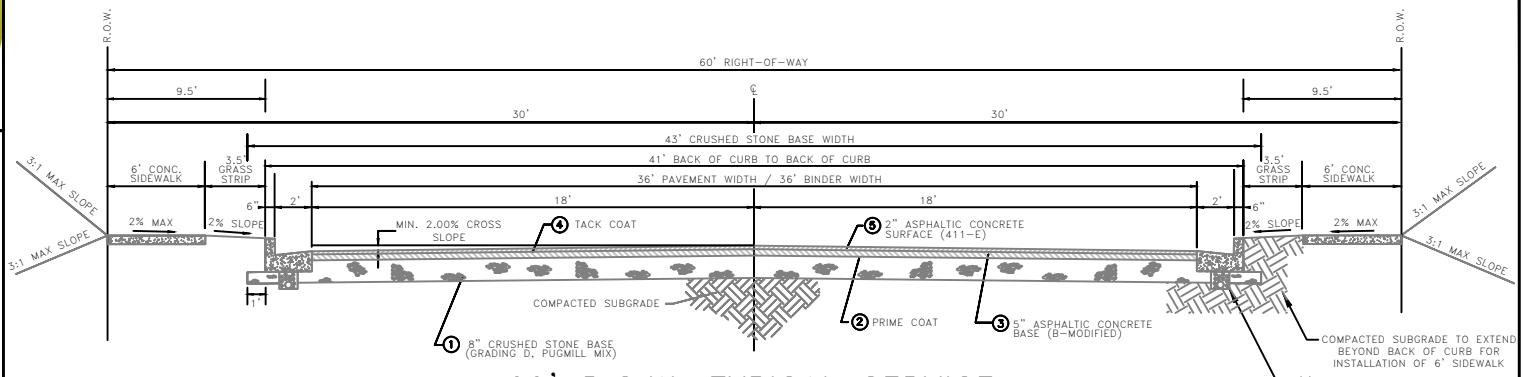

60' R.O.W. TYPICAL SERVICE INSTITUTION ROADWAY SECTION

NOT TO SCALE

(*) FOR CUT SECTION (NO UNDERDRAIN REQUIRED IF ROAD SECTION IS IN FILL)

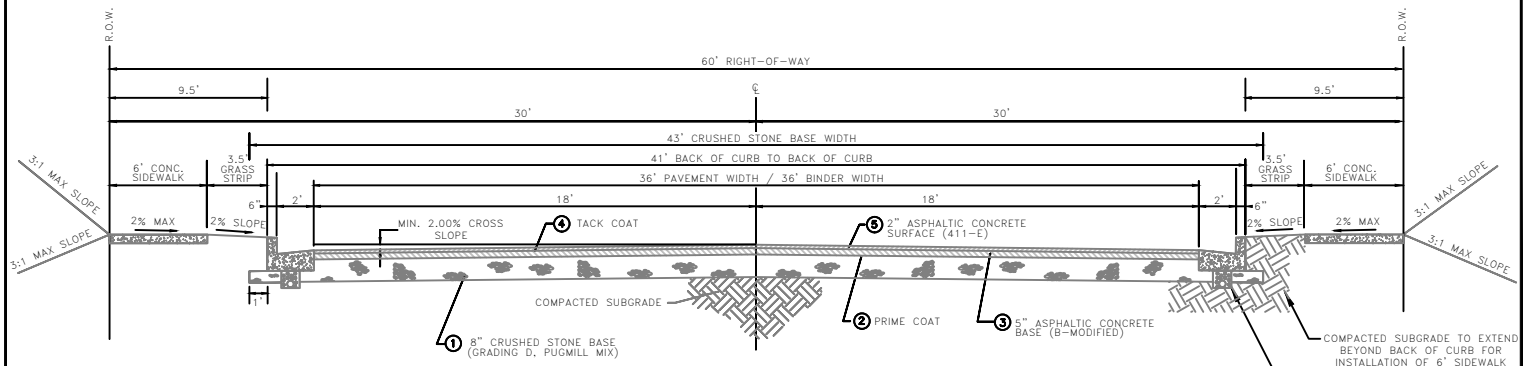

60' R.O.W. TYPICAL COMMERCIAL COLLECTOR ROADWAY SECTION

NOT TO SCALE

(*) FOR CUT SECTION (NO UNDERDRAIN REQUIRED IF ROAD SECTION IS IN FILL)

TYPICAL ROADWAY SECTIONS CONTINUED

NOT TO SCALE

DRAWING NO.

10