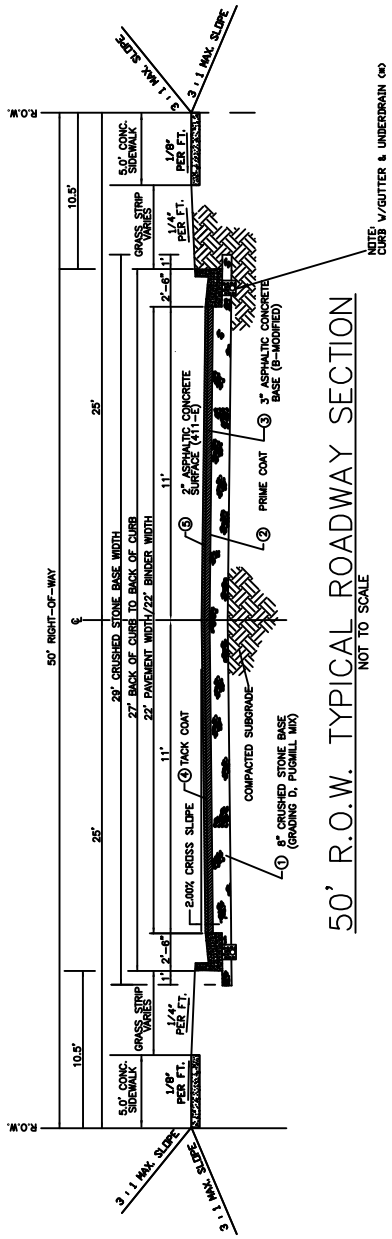

50' R.O.W. TYPICAL ROADWAY SECTION
NOT TO SCALE

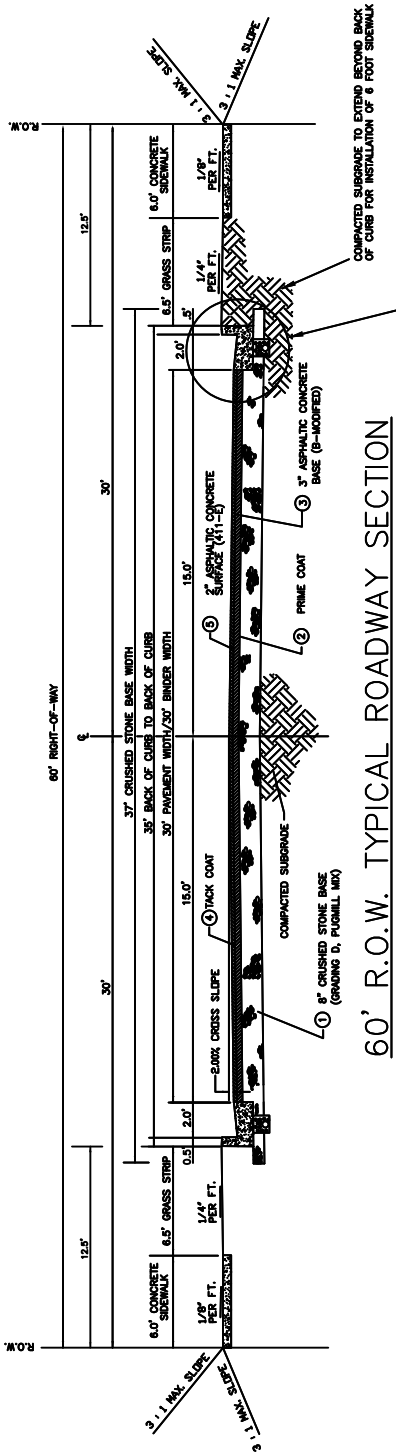

60' R.O.W. TYPICAL ROADWAY SECTION
NOT TO SCALE

(*)FOR CUT SECTION (NO UNDERDRAINREQUIRED IF ROAD SECTION IS IN FILL)

CITY OF BRENTWOOD 1969

TYPICAL ROADWAY SECTION

DRAWING NO. 9

(NOT TO SCALE)