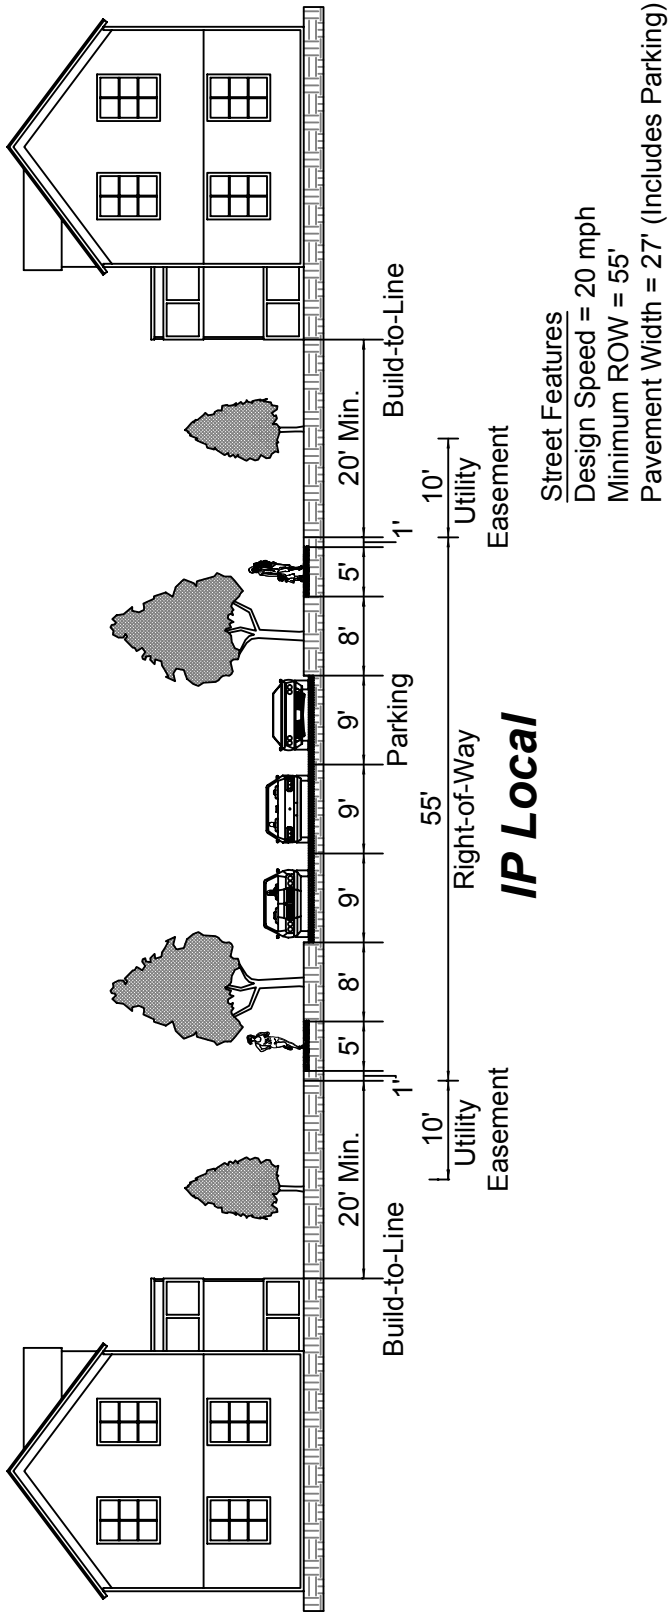

IP LOCAL - CROSS SECTION

DRAWING NO. 24

(NOT TO SCALE)