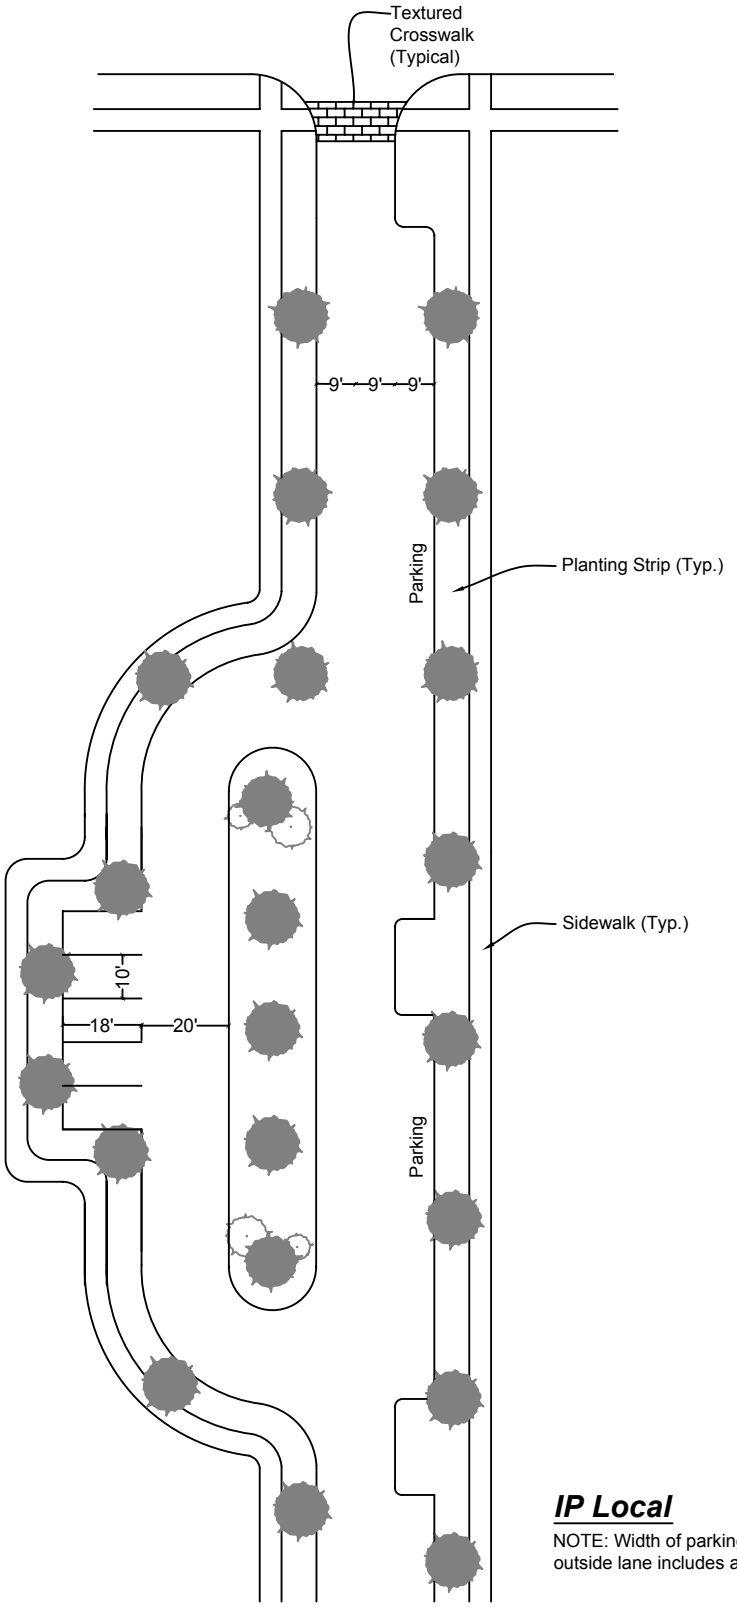

IP Local

NOTE: Width of parking and outside lane includes a 2' gutter.

IP LOCAL (ABUTTING OPEN SPACE) - PLAN VIEW

DRAWING NO. 25

(NOT TO SCALE)